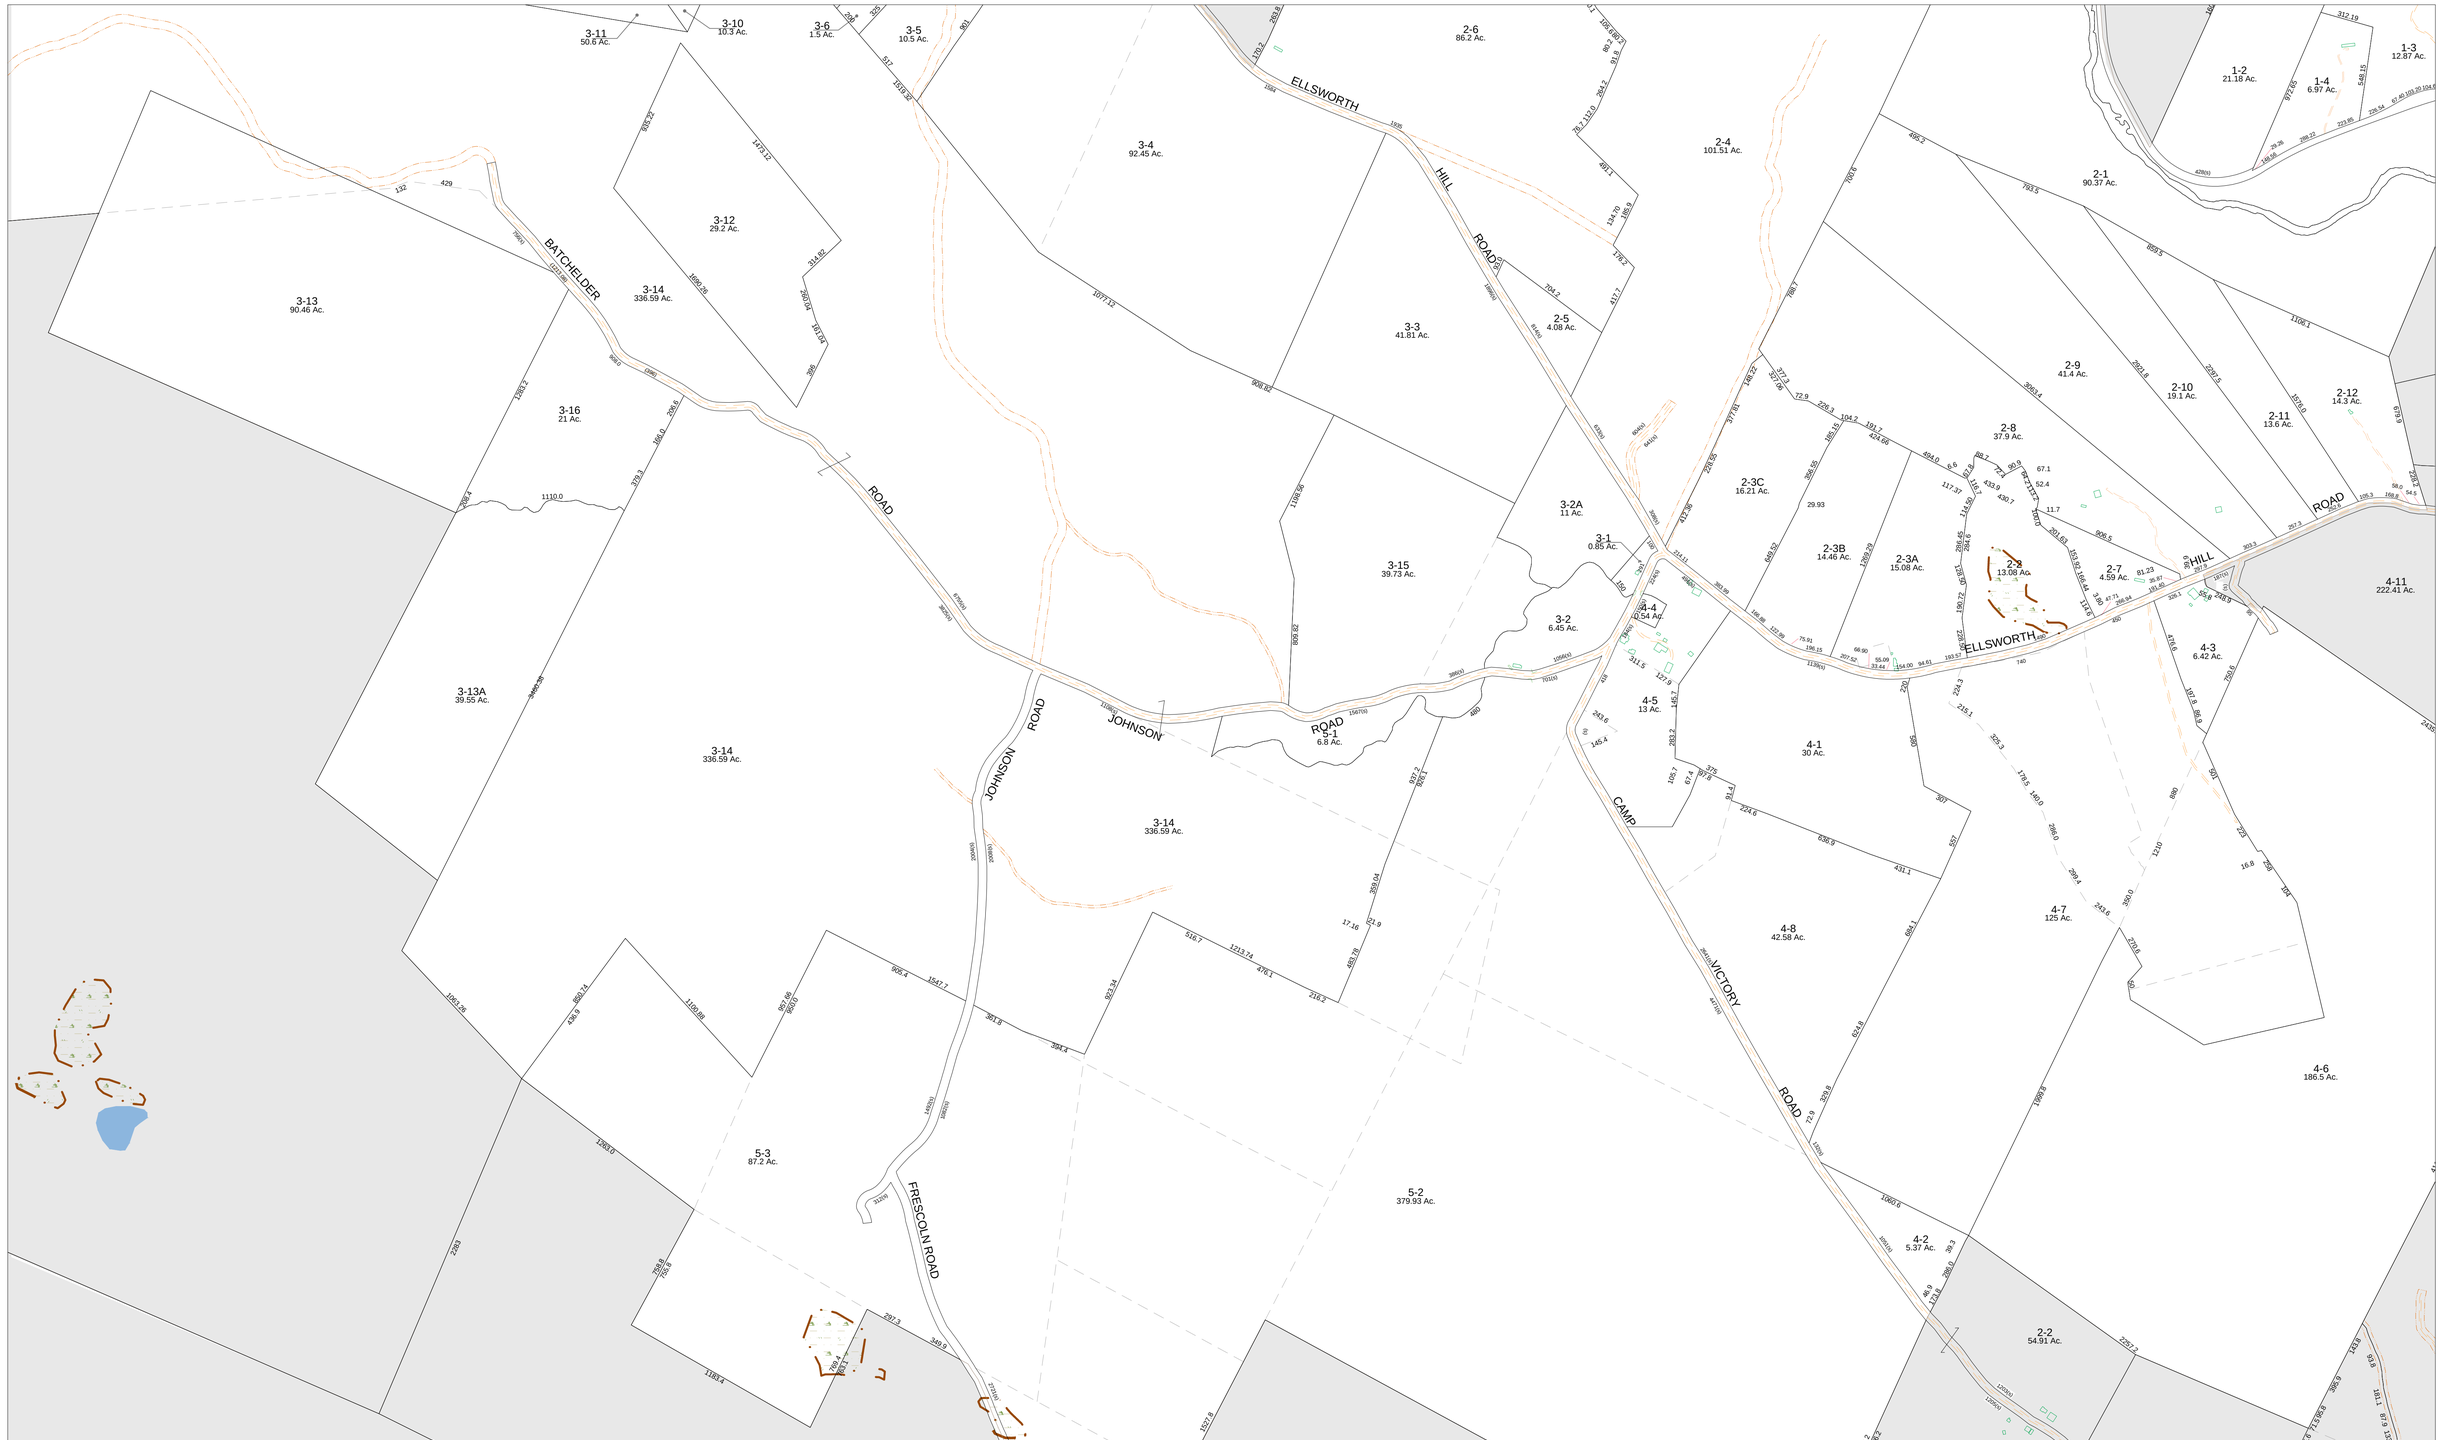

Terra-Map
A Division Of
Avitar Associates of New England, Inc.
Phone 603 798-4419
Fax 603 798-4263
www.avitarassociates.com
Terramap@avitarassociates.com

Town of WENTWORTH Grafton County New Hampshire

LEGEND

Parcel Number	1-22
Parcel Acreage	12.1 Ac
Frontage/Dimensions	253.23
Survey Number	
Common Property	

Rivers & Brooks
Wetlands
Lakes & Ponds
Power Lines
Structures

Paved Road
Dirt Road
Stonewall
Fence
Right of Way (ROW)

INDEX

SCALE

1":400'

METERS 100 0 100 200 300 400 500 600
50 50 150 250 350 450 550

FEET 100 200 0 200 400 600 800 1000 1200 1400 1600 1800 2000

N W E S

MAP 07