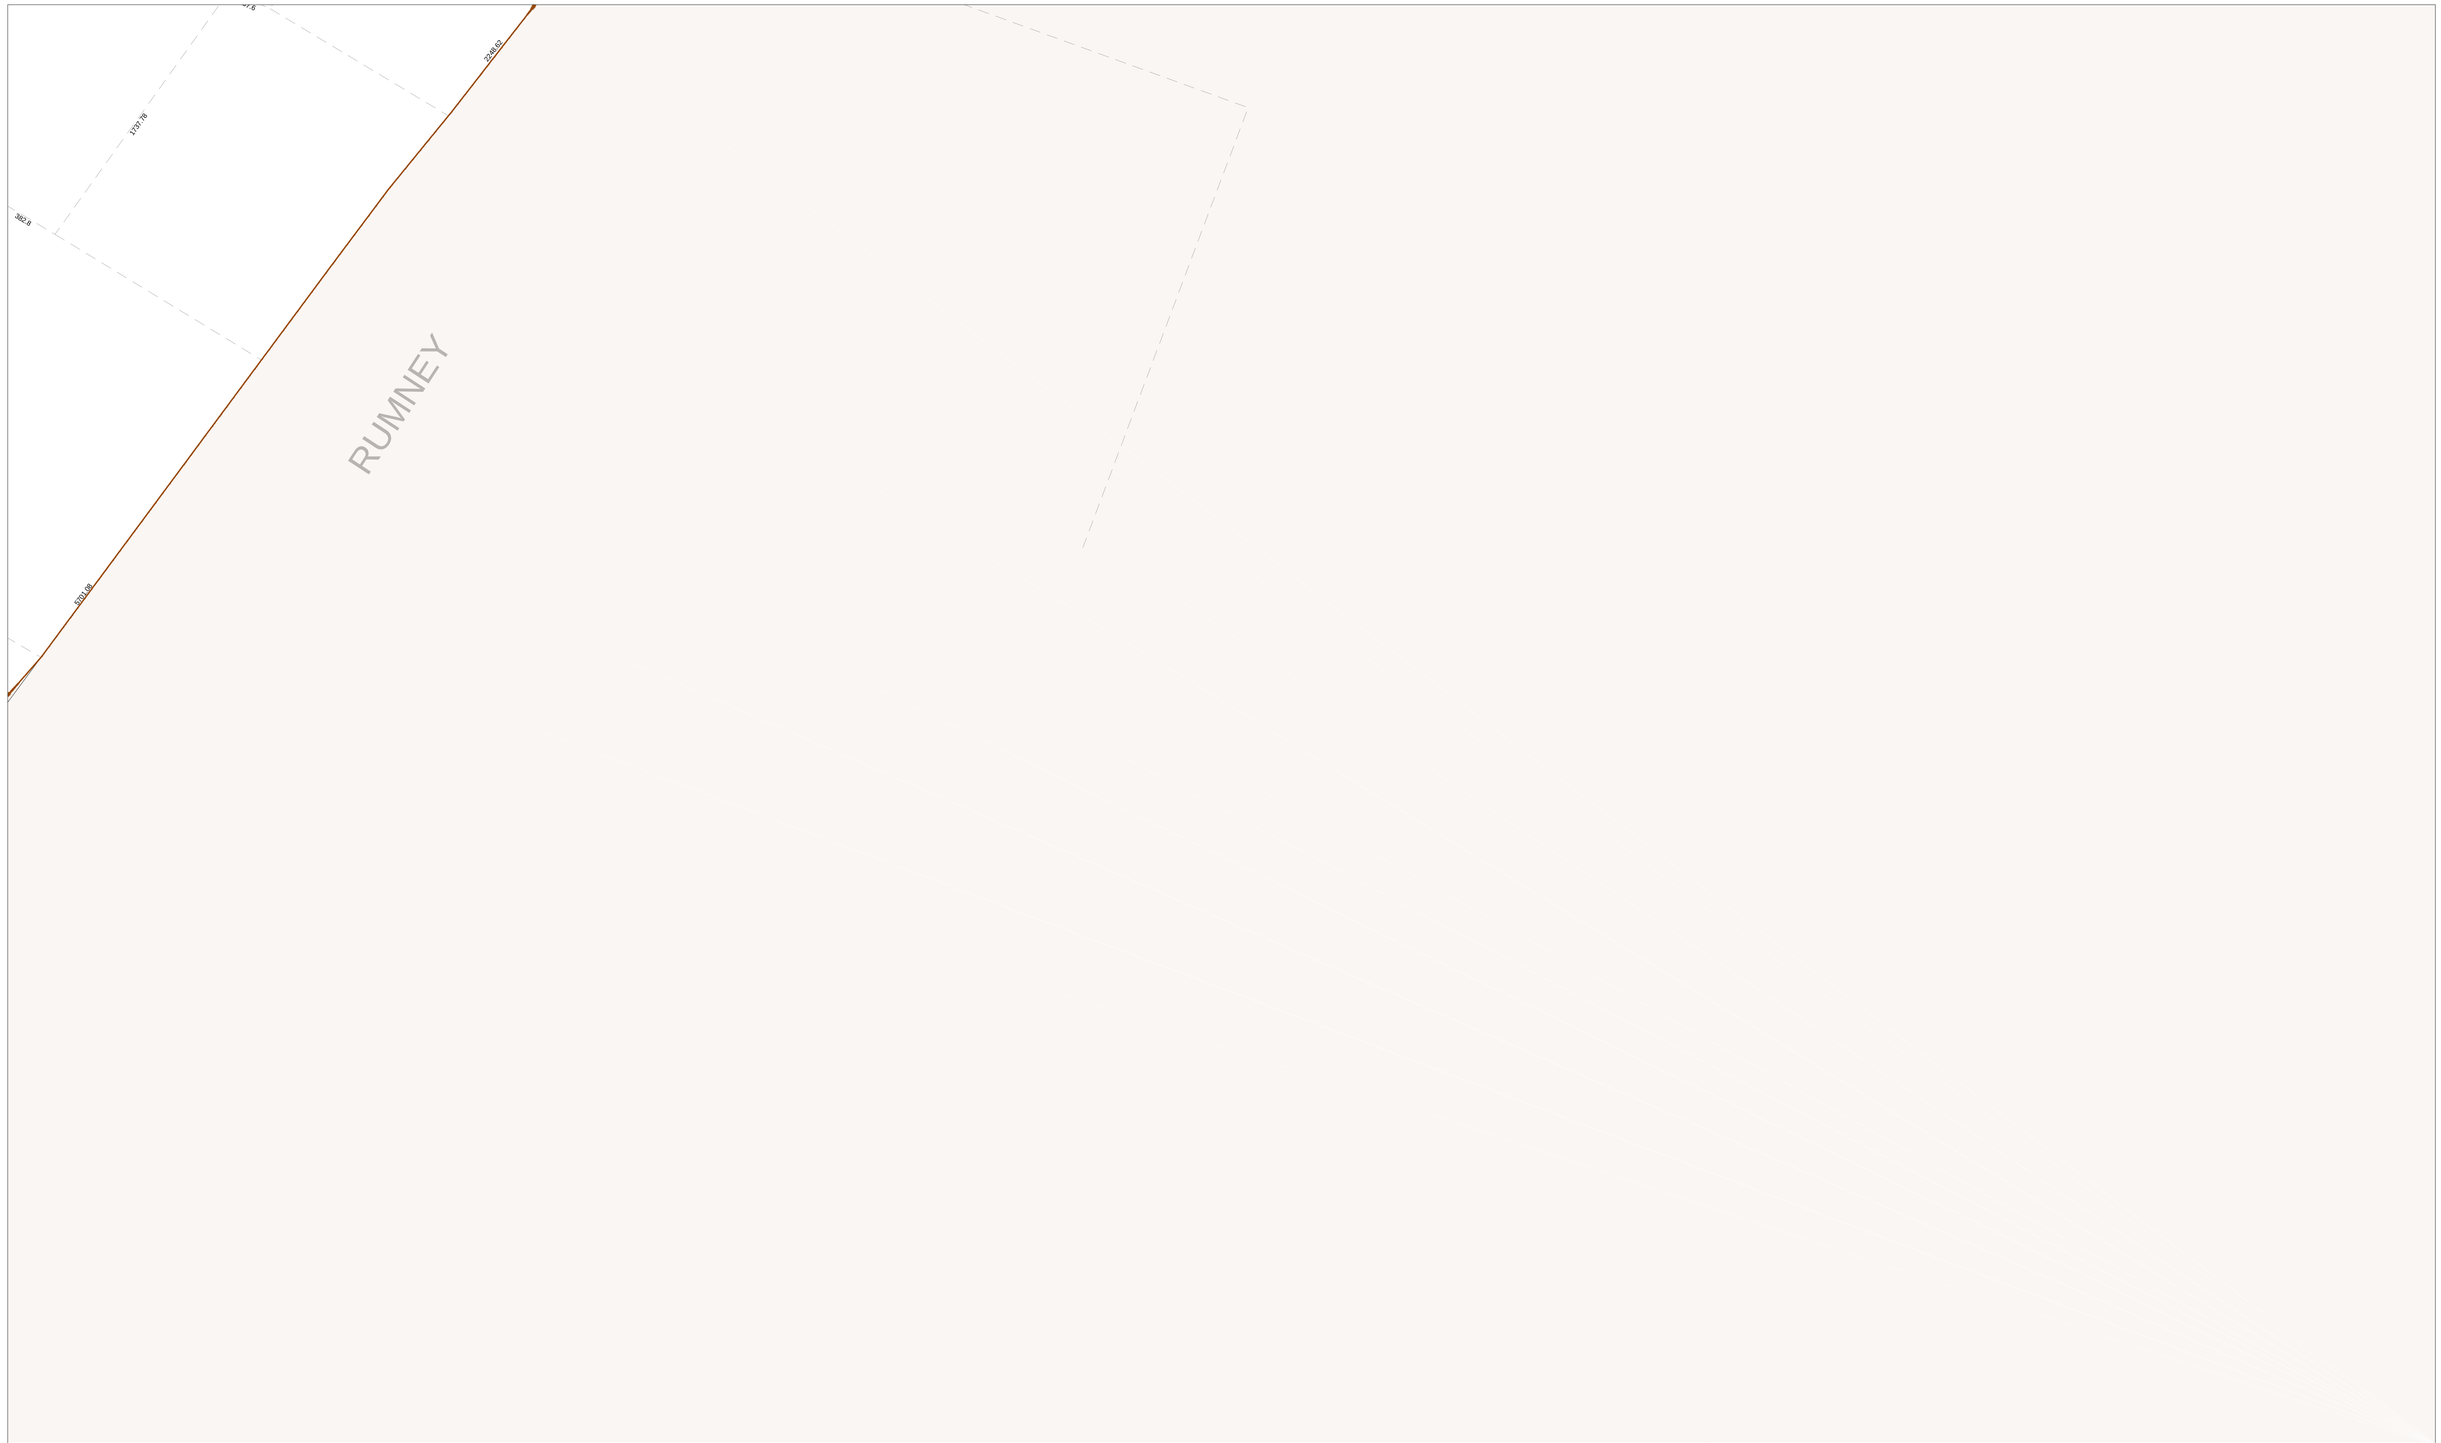

Terra-Map
A Division Of
Avitar Associates of New England, Inc.
Phone 603 798-4419
Fax 603 798-4263
www.avitarassociates.com
Terramap@avitarassociates.com

Town of
WENTWORTH
Grafton County
New Hampshire

LEGEND

Parcel Number	1-22
Parcel Acreage	12.1 Ac
Frontage/Dimensions	253.23
Survey Number	
Common Property	

Rivers & Brooks
Wetlands
Lakes & Ponds
Power Lines
Structures

Paved Road
Dirt Road
Stonewall
Fence
Right of Way (ROW)

INDEX

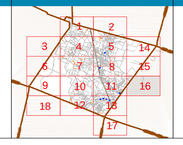

SCALE

1":400'

METERS 100 0 100 200 300 400 500 600

50 50 150 250 350 450 550

FEET 200 0 400 800 1200 1600 2000

100 200 600 1000 1400 1800

N W E S

MAP 16